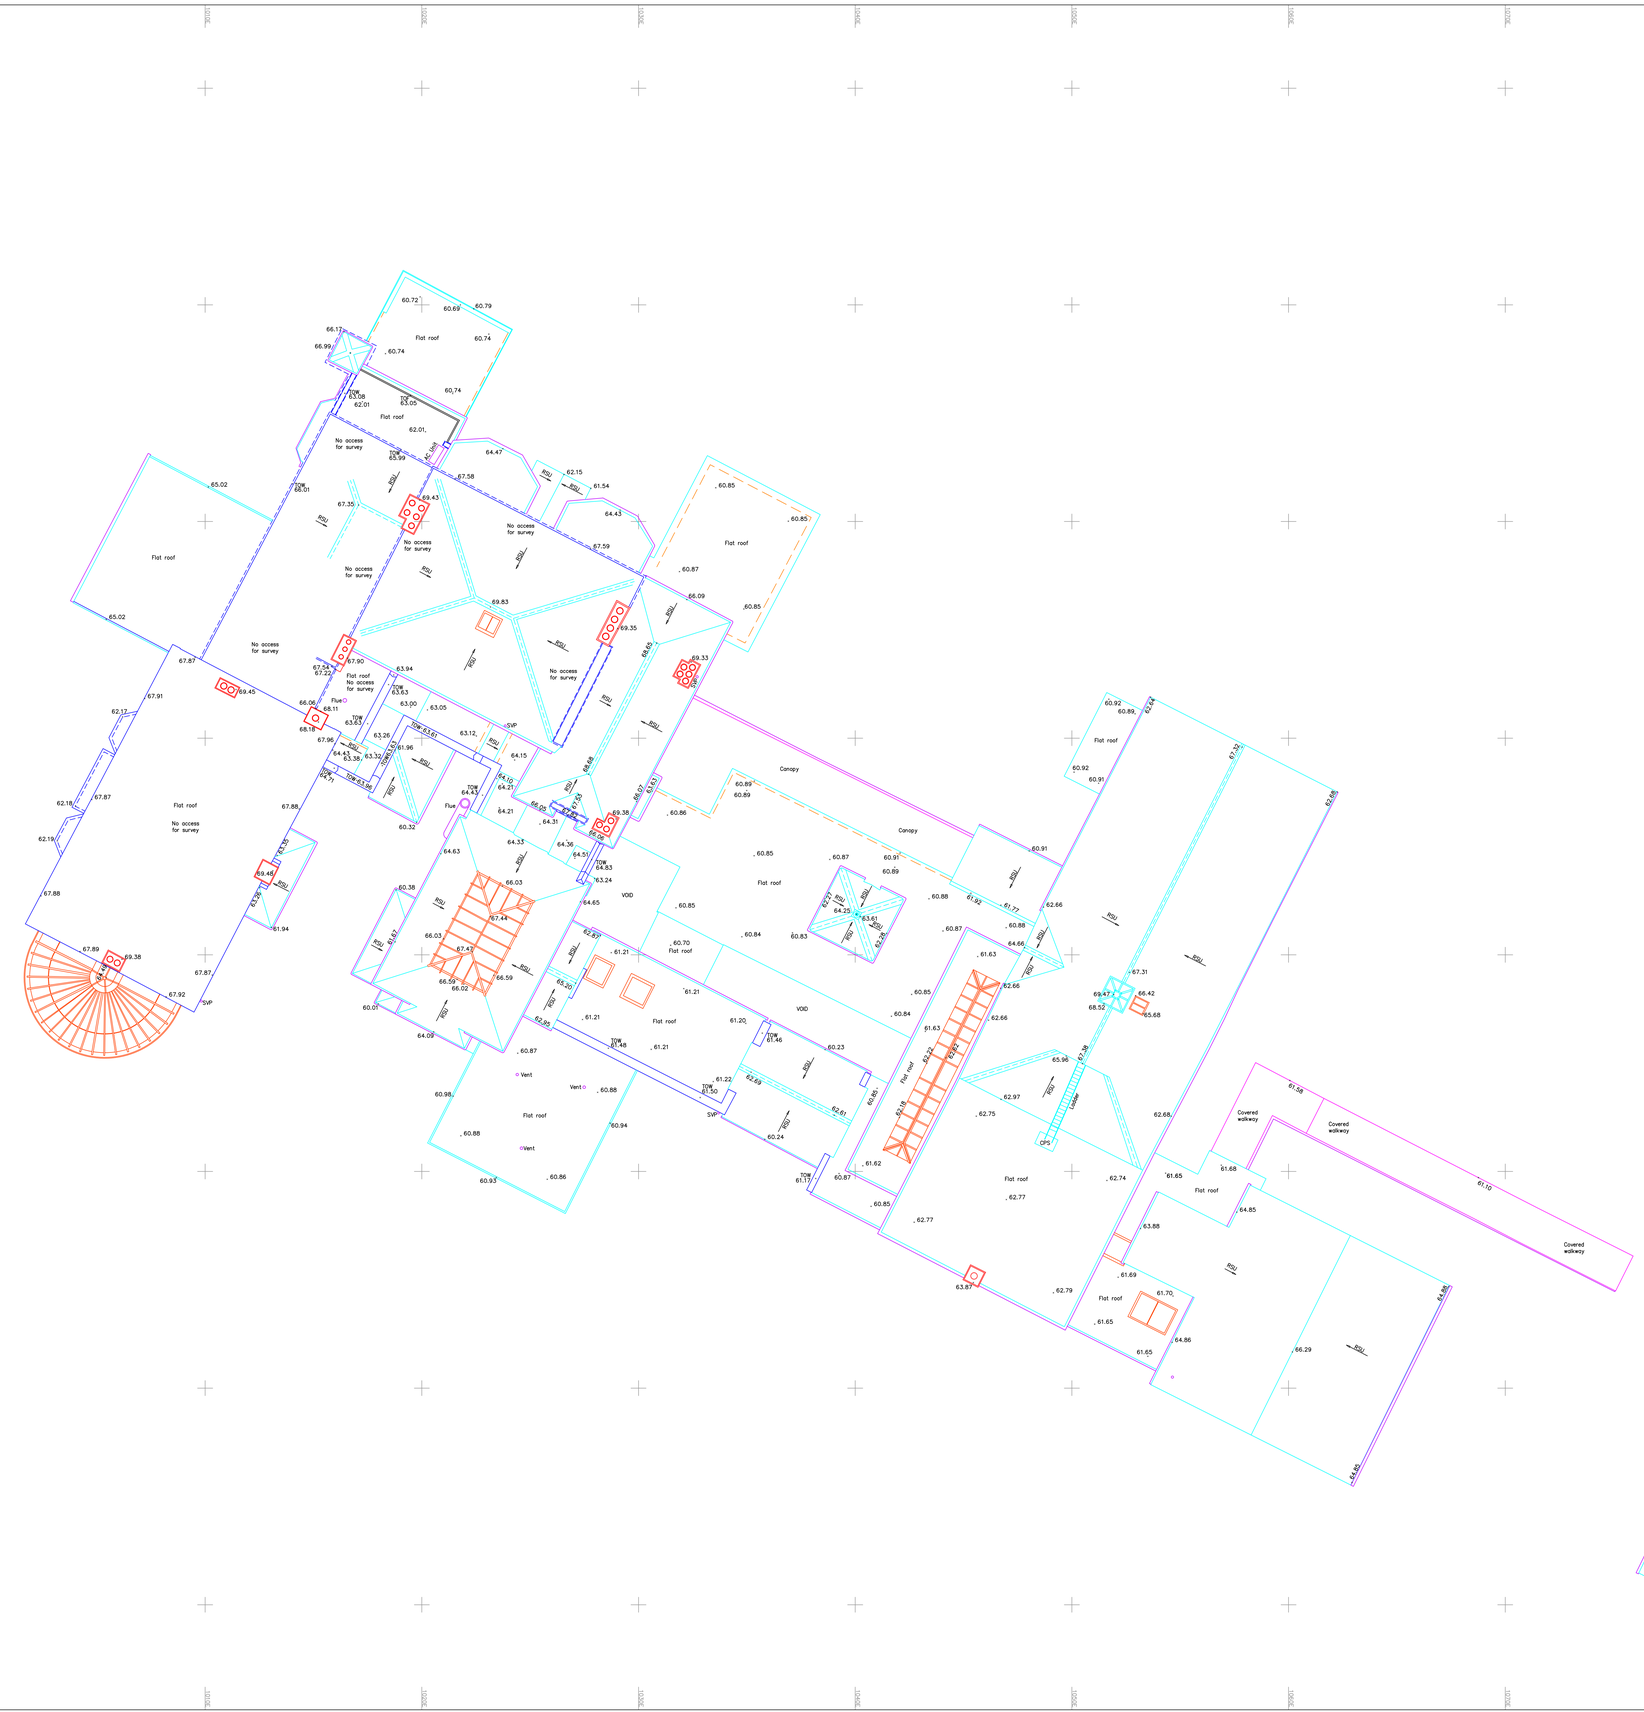

Coordinate Table

Station	Eastings	Northings	Level	Description

Note

This survey data has been prepared for the client detailed below to an agreed specification. Unless otherwise agreed in writing the liability of 360 Geomatics Ltd is limited to the client or his appointed agent and does not extend to use beyond the limitations of the specification.

Any critical dimensions should be verified on site prior to design and construction.

© Copyright 360 Geomatics Ltd 2017

Abbreviations (Where Applicable)

	Survey Station		Step Up
AH	Arch Height		
AL	Arch Level	H/R	Hand Rail
BH	Beam Soffit Height	IC	Inspection Cover
BL	Beam Soffit Level	IL	Invert Level
BLR	Boiler	L	Light
BSU	Beam Slopes Up	LP	Lamp Post
BW	Brick Wall	MH	Manhole
CE	Cleaning Eye	mh	Metres High
(1.90)	Ceiling Level (F=False,T=True)	NB	Notice Board
		NFI	No Further Information
		O/H	Overhead
CEL	Ceiling Level	OL	Opening Level
CH	Cill Height	PO	Post
CL	Cill Level	PL	Plinth
Co	Column	RAL	Roof apex level
Con	Concrete	(R)	From Records
CP	Ceiling Level	RSJ	Rolled Steel Joist
CSU	Ceiling Slopes Up	RSU	Roof Slopes Up
D	Depth	SC	Stop Cock
DC	Drainage Channel	SH	Soffit Height
DL	Door Level	SKL	Skylight
DP	Down Pipe	SL	Soffit Level
E	Earthing Point	SPH	Spring Point Height
F	Floor	SPL	Spring Point Level
FB	Flower Bed	SVP	Soil and Vent Pipe
FIC	Feeds Into Ceiling	TOF	Top of Fence
FIG	Feeds Into Ground	TOF	Top of Feature
FP	Fire Place	TOP	Top of Wall
G/R	Grating Roll	TPL	Telephone Pit
GA	Gate	UTM	Unable to Measure
GM	Gas Meter	UTT	Unable to Trace
GU	Gully	VP	Vent Pipe
HD	Heating Duct	WC	Water Closet
HH	Head Height	WSU	Wall Slopes Up
HL	Head Level	WT	Work Top
	Vaulted Ceiling		
	Ceiling Joist Direction		

Sheet Layout

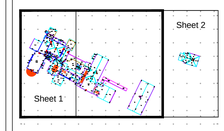

Rev Suffix	Revision Details	Initial	Date

Surveyed by

360GEOMATICS
LAND & MEASURED BUILDING SURVEYS
10 Salters Heath Road
Monk Sherborne, Tadley
Hampshire RG26 5HY
Tel: 01256 851672
Mob: 07734 233459
Email: info@360g.co.uk
Website: www.360g.co.uk

Client:

Job Title:

Drawing Title: ROOF PLAN

Drawing No:		Rev Suffix:
Drawn: PB	Checked: DR	Scale: 1:100
Job No:	Sheet: 1 of 2	Sheet Size: A0